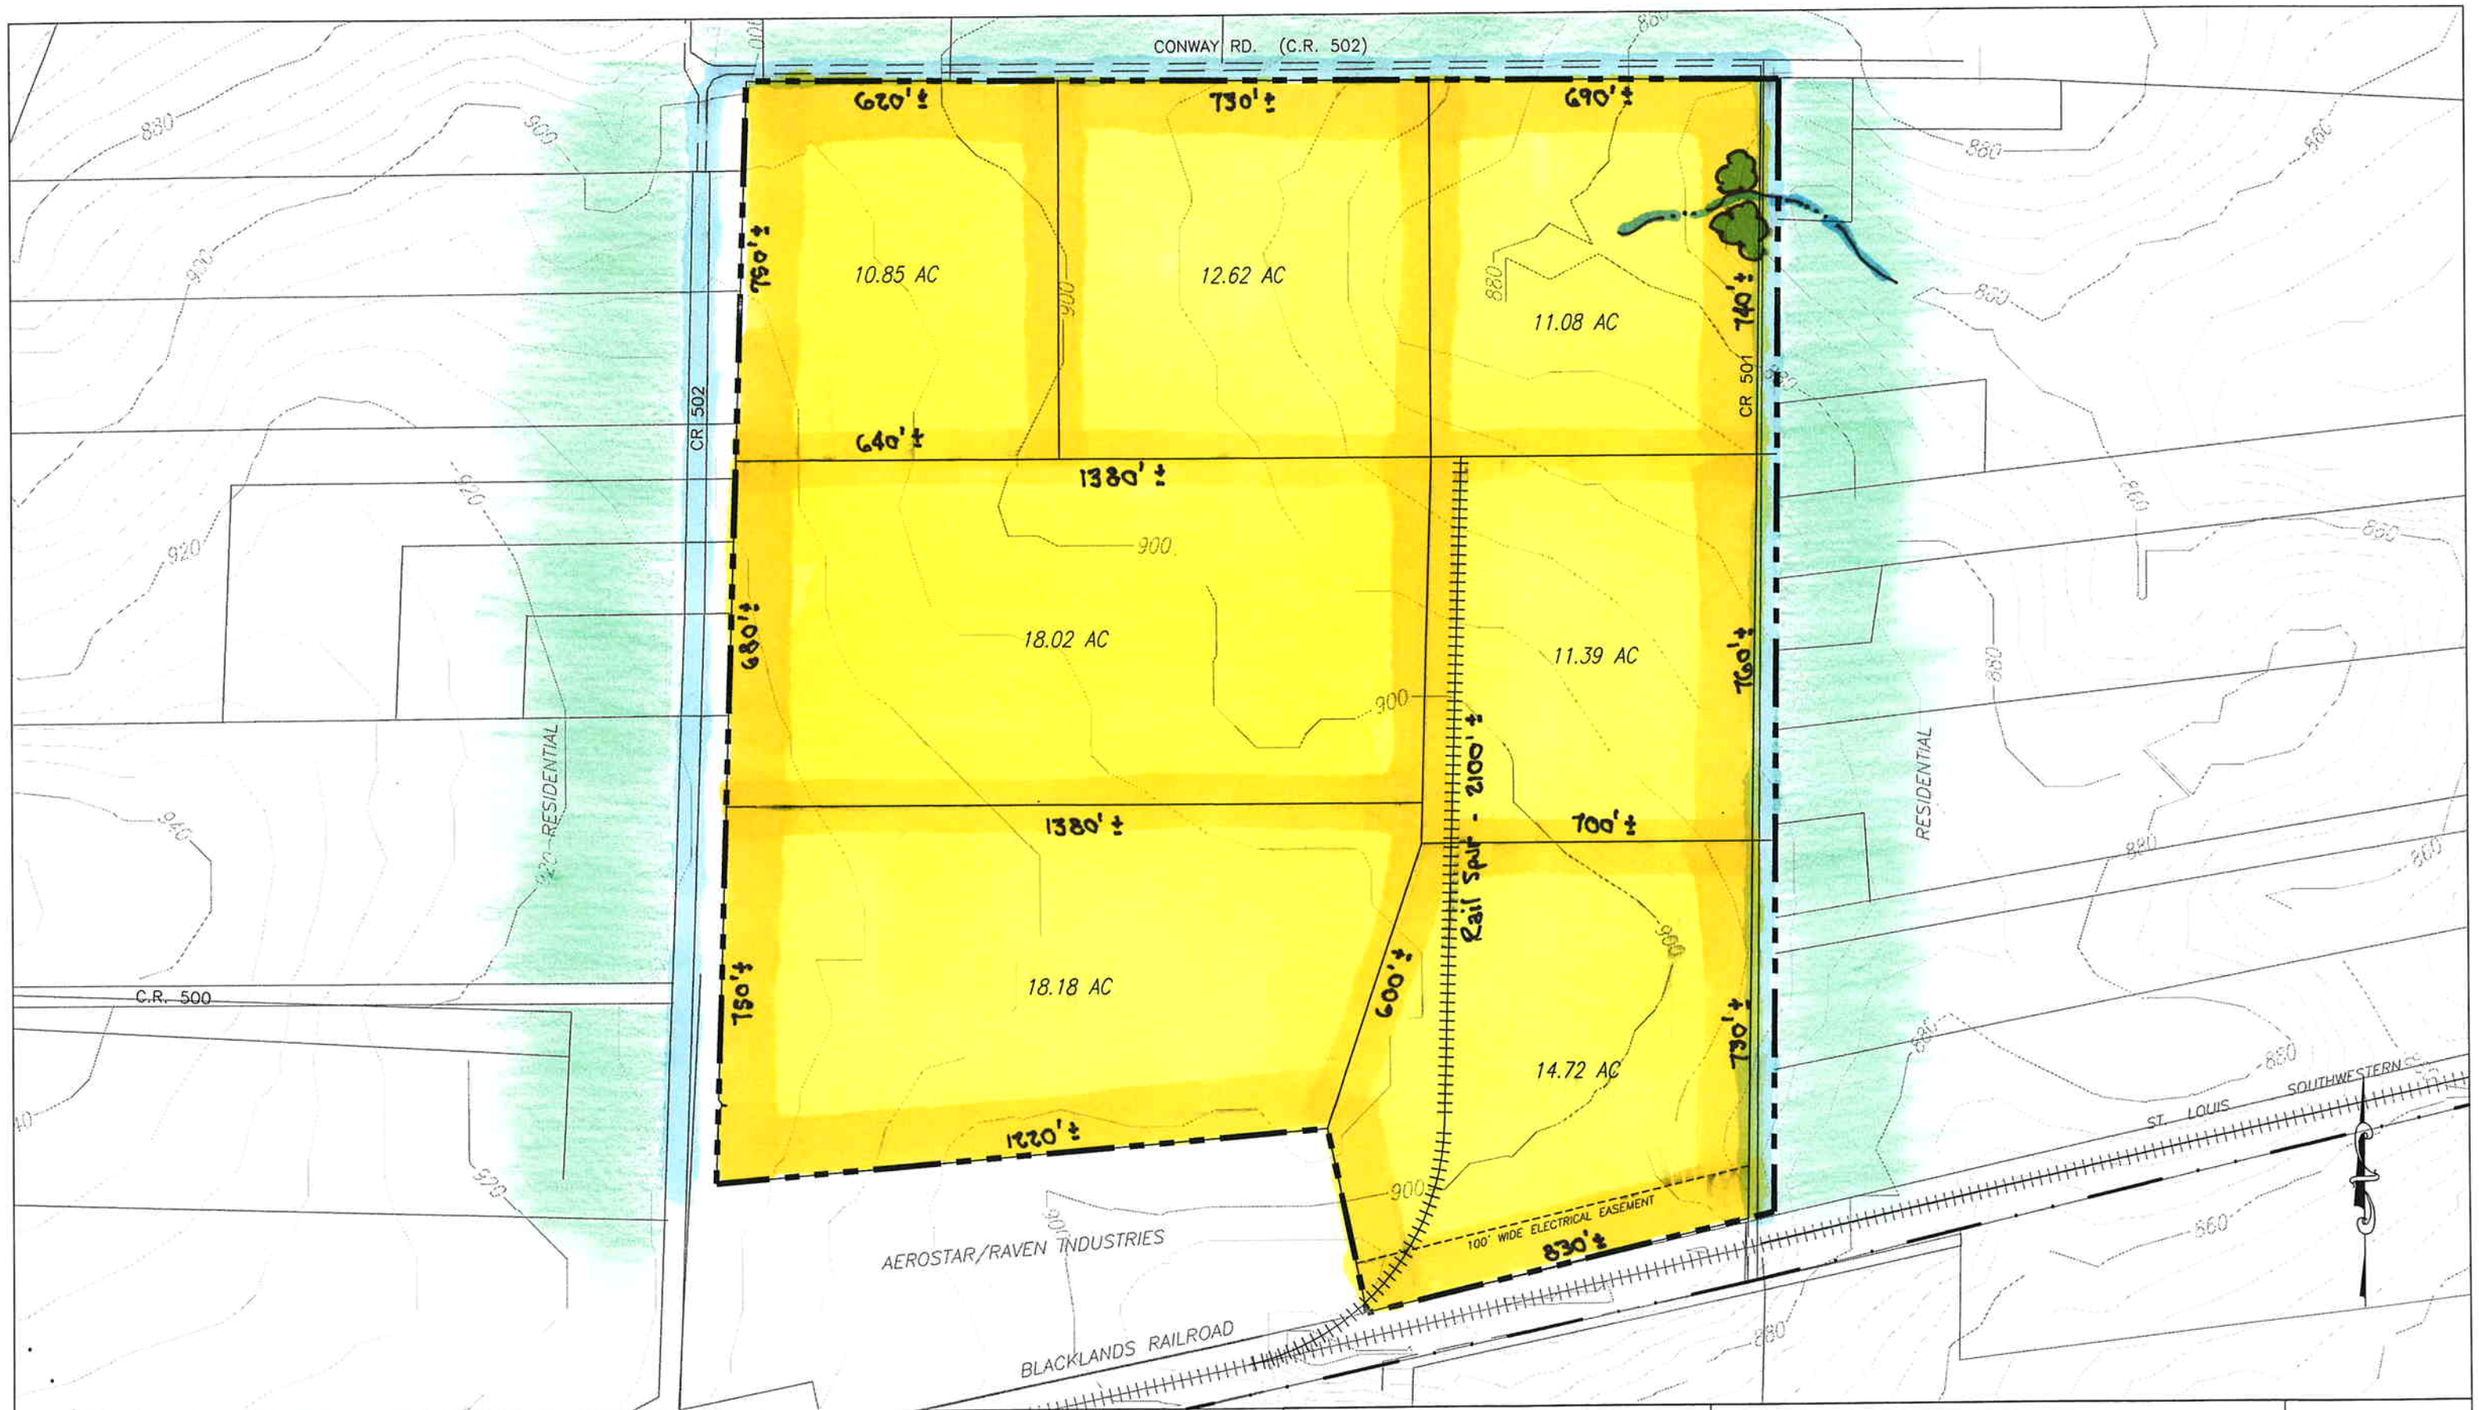

300 0 300 600

SCALE IN FEET

Adams ENGINEERING

REVISIONS	DATE
Completed	1/26/06

SULPHUR SPRINGS ECONOMIC DEVELOPMENT CORPORATION

CONCEPTUAL LAYOUT

HERITAGE BUSINESS PARK

ACEI PROJECT NO. 2005-100

BY MEJ