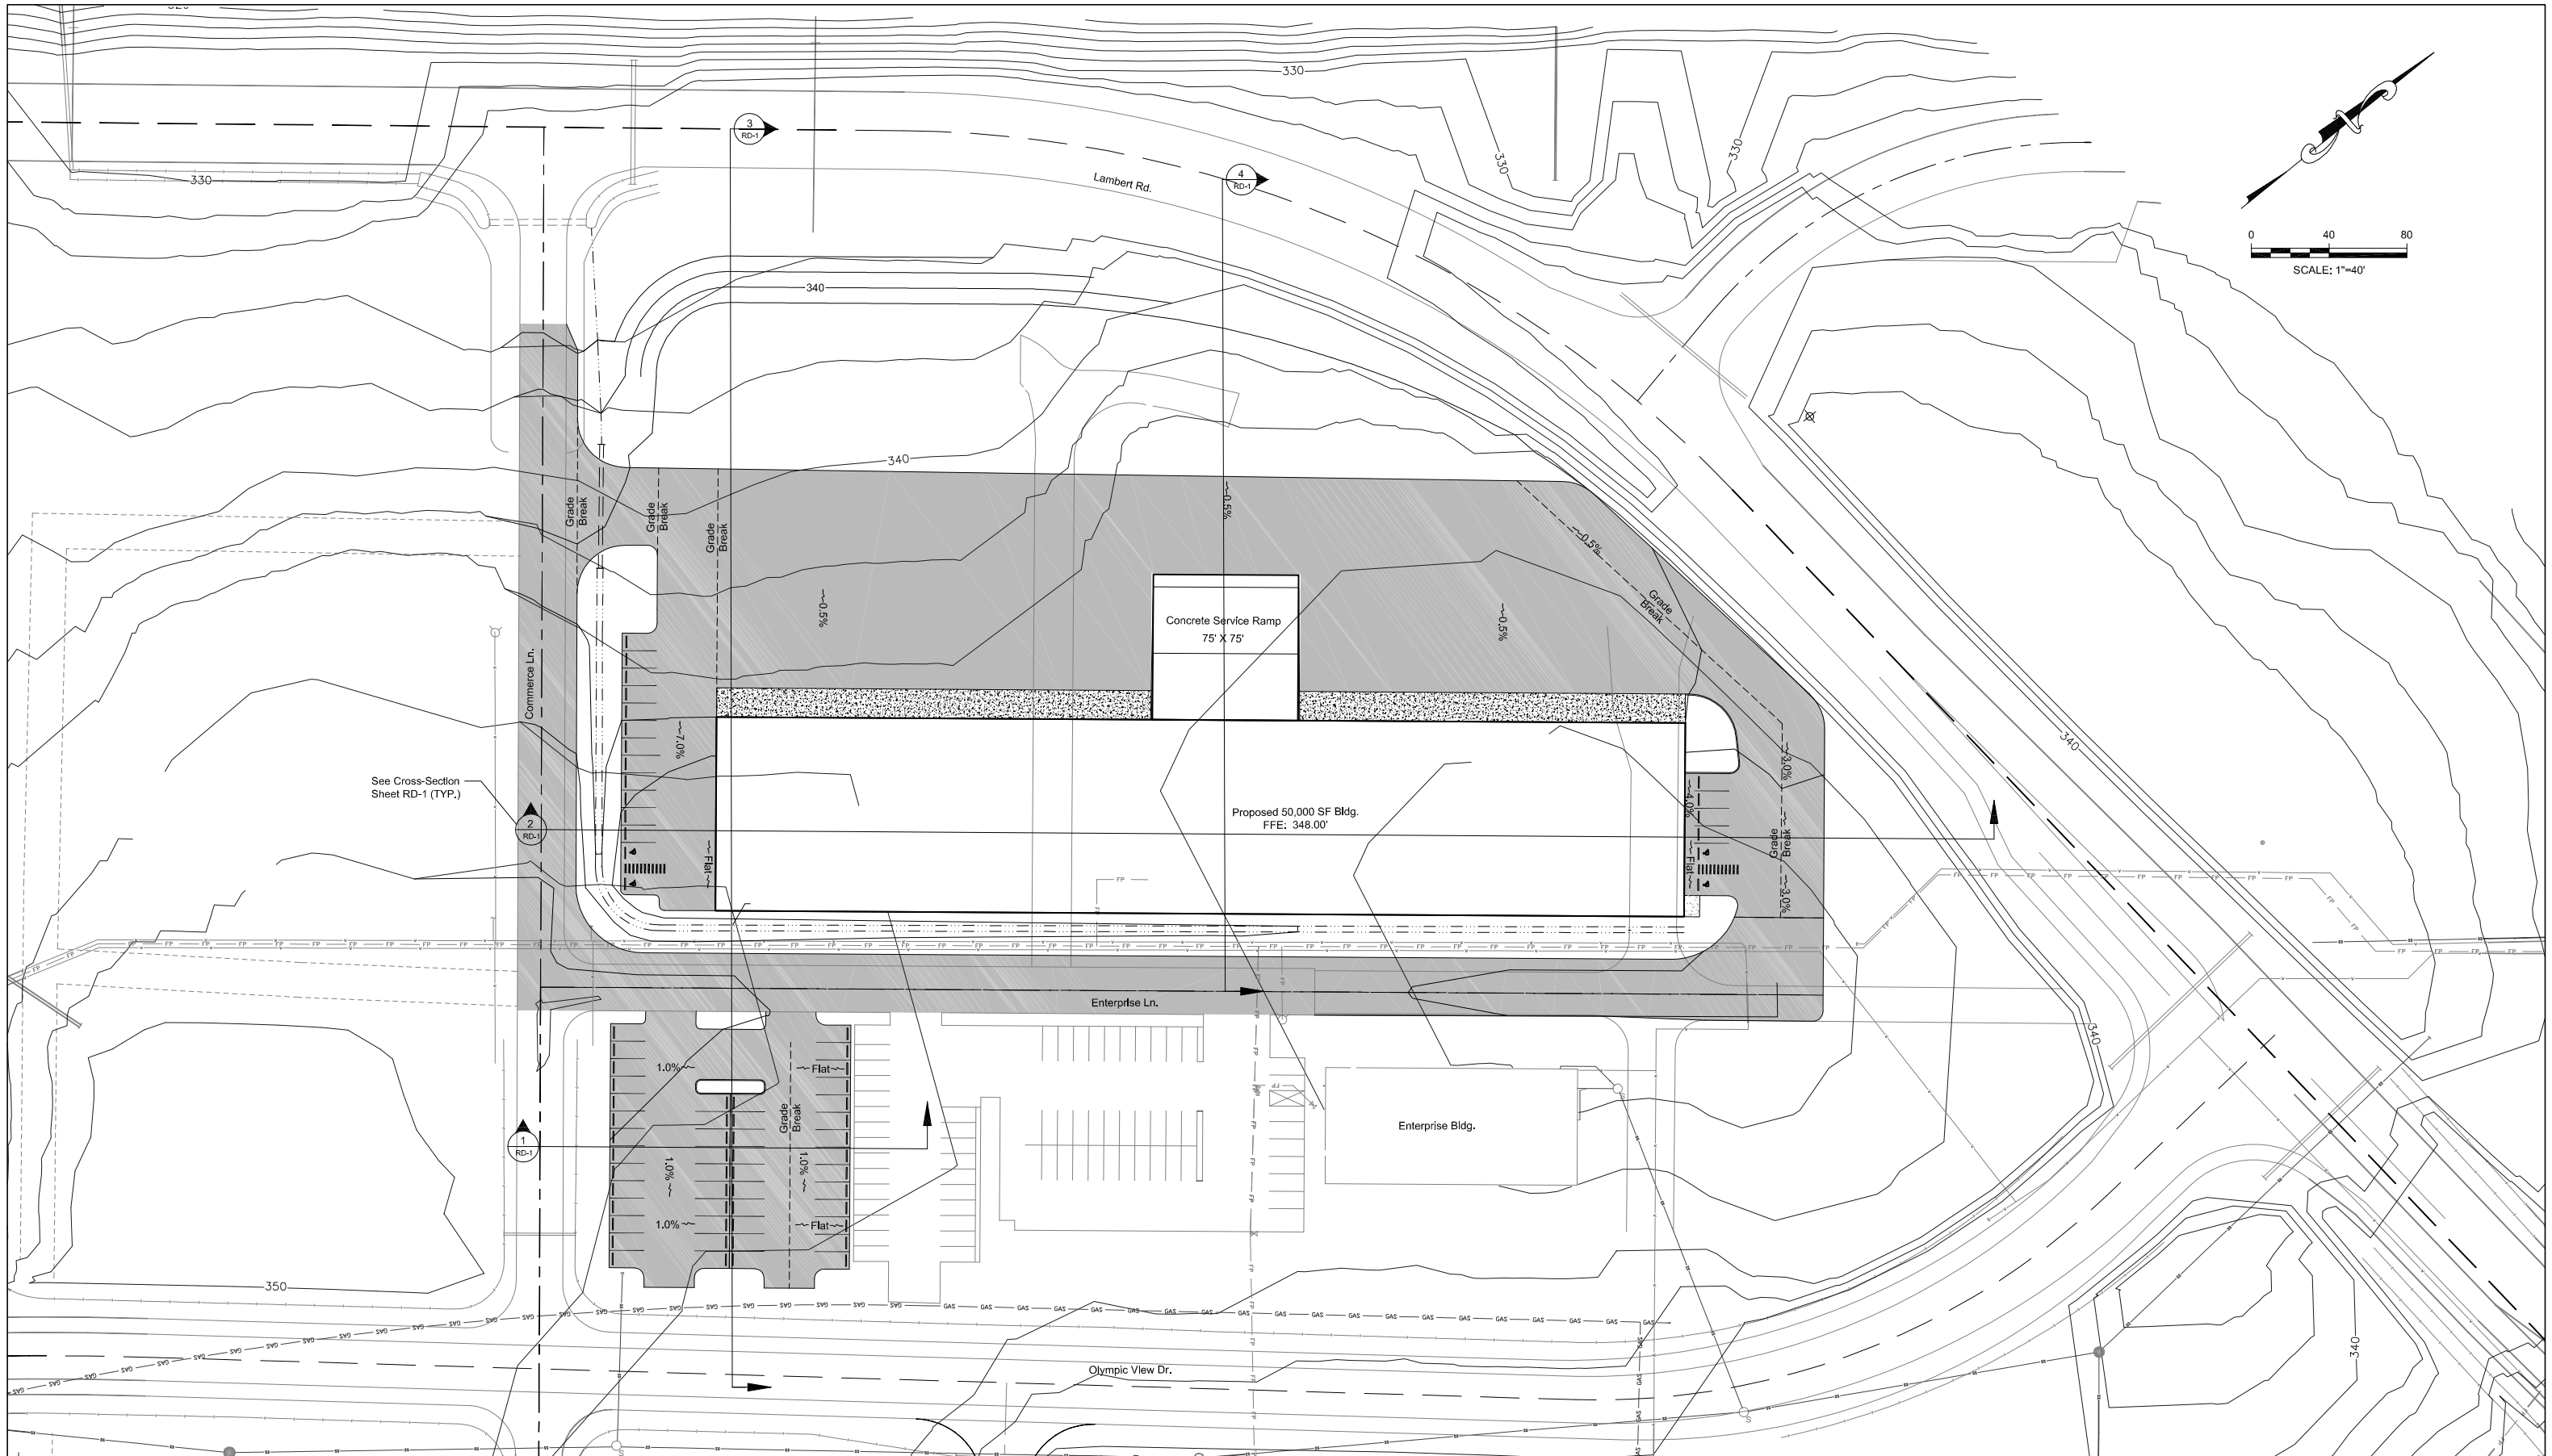

DESIGNED BY	JJ	01/17/2008		
ENTERED BY	WN	01/17/2008		
CHECKED BY	DD	01/17/2008		
PROJ. ENGR.	JJ	01/17/2008		
		DATE	DATE	REVISION	BY

JOB NUMBER
3041
CONTRACT NO.

PACIFIC INTERNATIONAL ENGINEERING PLLC
501 Columbia Street NW
Suite D
Olympia, WA 98501
Phone (360) 352-2232
Fax (360) 352-5525

GRAYS HARBOR PDA - SATSOP
SPEC. BUILDING
SATSOP, WA

GRADING PLAN

REFERENCE SHEET NUMBER
GR-1

SHEET 3 OF 11 SHEETS