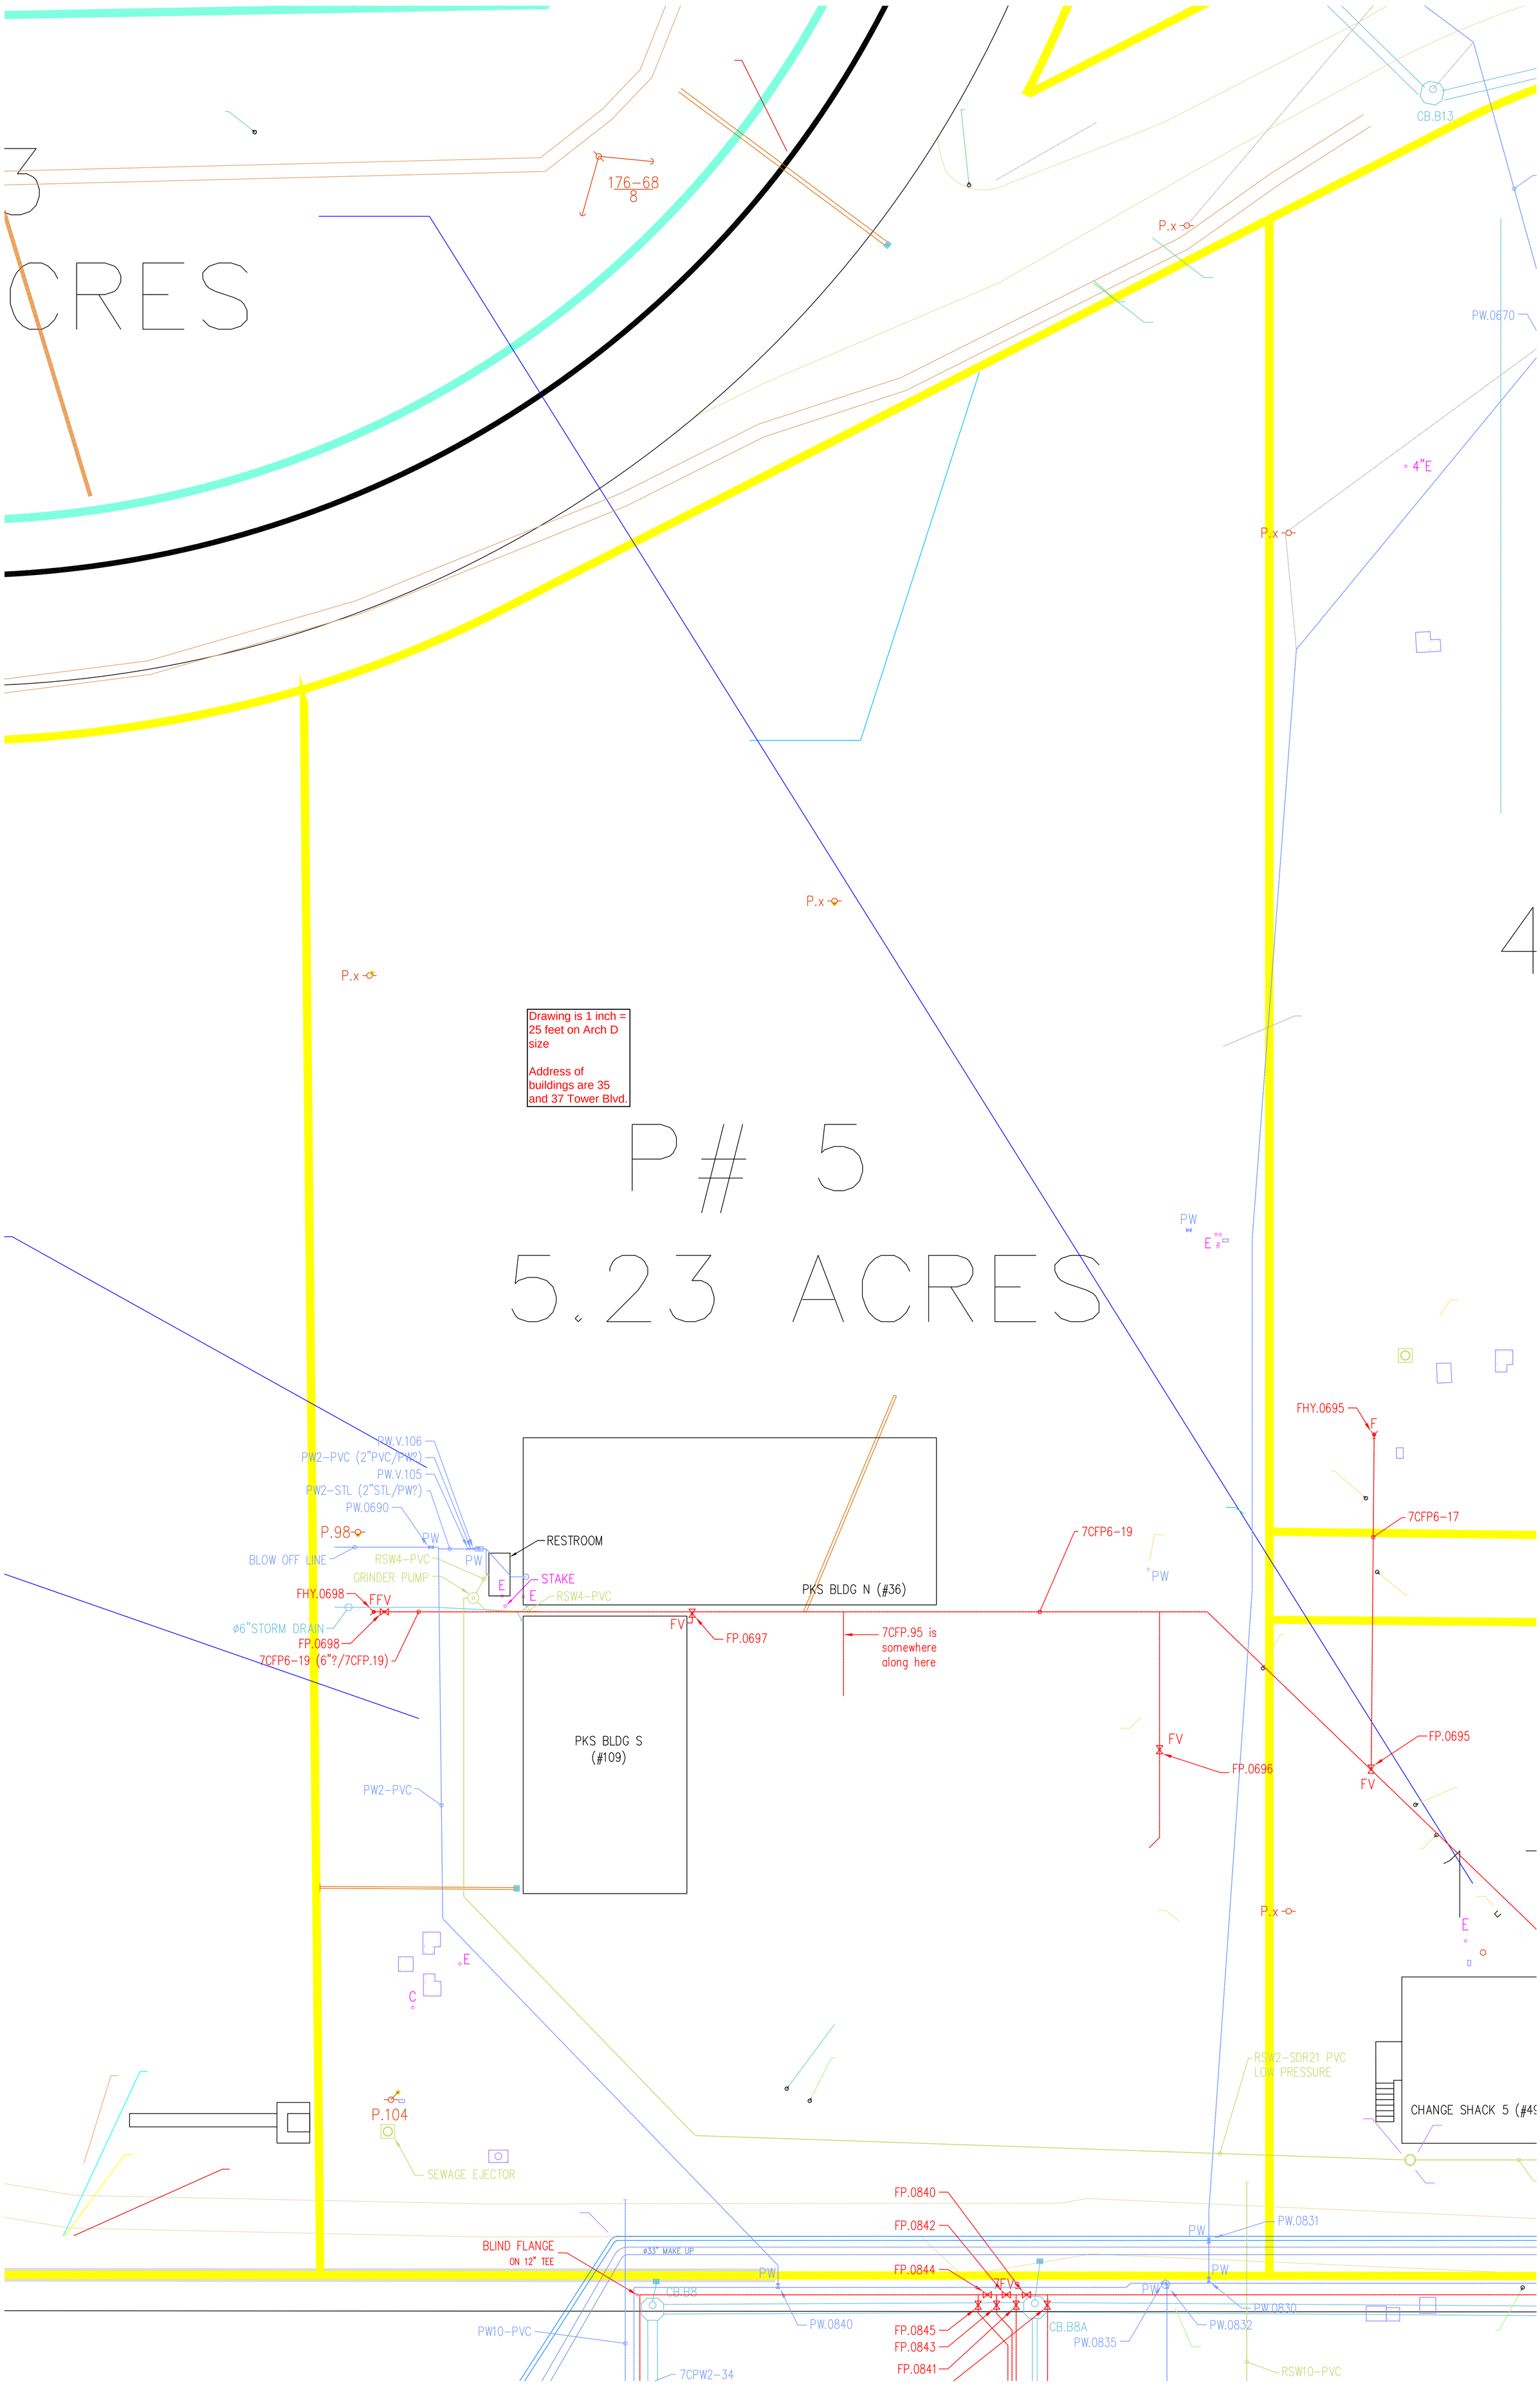
3
CRES
176-68
8
CB.B13
P.x
PW.0670
4"E
4
Drawing is 1 inch = 25 feet on Arch D size
Address of buildings are 35 and 37 Tower Blvd.
P # 5
5.23 ACRES
PW
E
FHY.0695
F
7CFP6-17
PW.V.106
PW2-PVC (2"PVC/PW?)
PW.V.105
PW2-STL (2"STL/PW?)
PW.0690
P.98
BLOW OFF LINE
RSW4-PVC
GRINDER PUMP
RESTROOM
STAKE
FHY.0698
FFV
ø6"STORM DRAIN
FP.0698
7CFP6-19 (6"?/7CFP.19)
FV
FP.0697
PKS BLDG N (#36)
7CFP6-19
7CFP.95 is somewhere along here
PKS BLDG S (#109)
FP.0696
FP.0695
PW2-PVC
P.104
SEWAGE EJECTOR
RSW2-SDR21 PVC LOW PRESSURE
CHANGE SHACK 5 (#4
FP.0840
FP.0842
FP.0844
FP.0845
FP.0843
FP.0841
BLIND FLANGE ON 12" TEE
ø33" MAKE UP
CB.B8
CB.B8A
PW.0840
PW.0835
PW.0831
PW.0830
PW.0832
PW10-PVC
7CPW2-34
RSW10-PVC