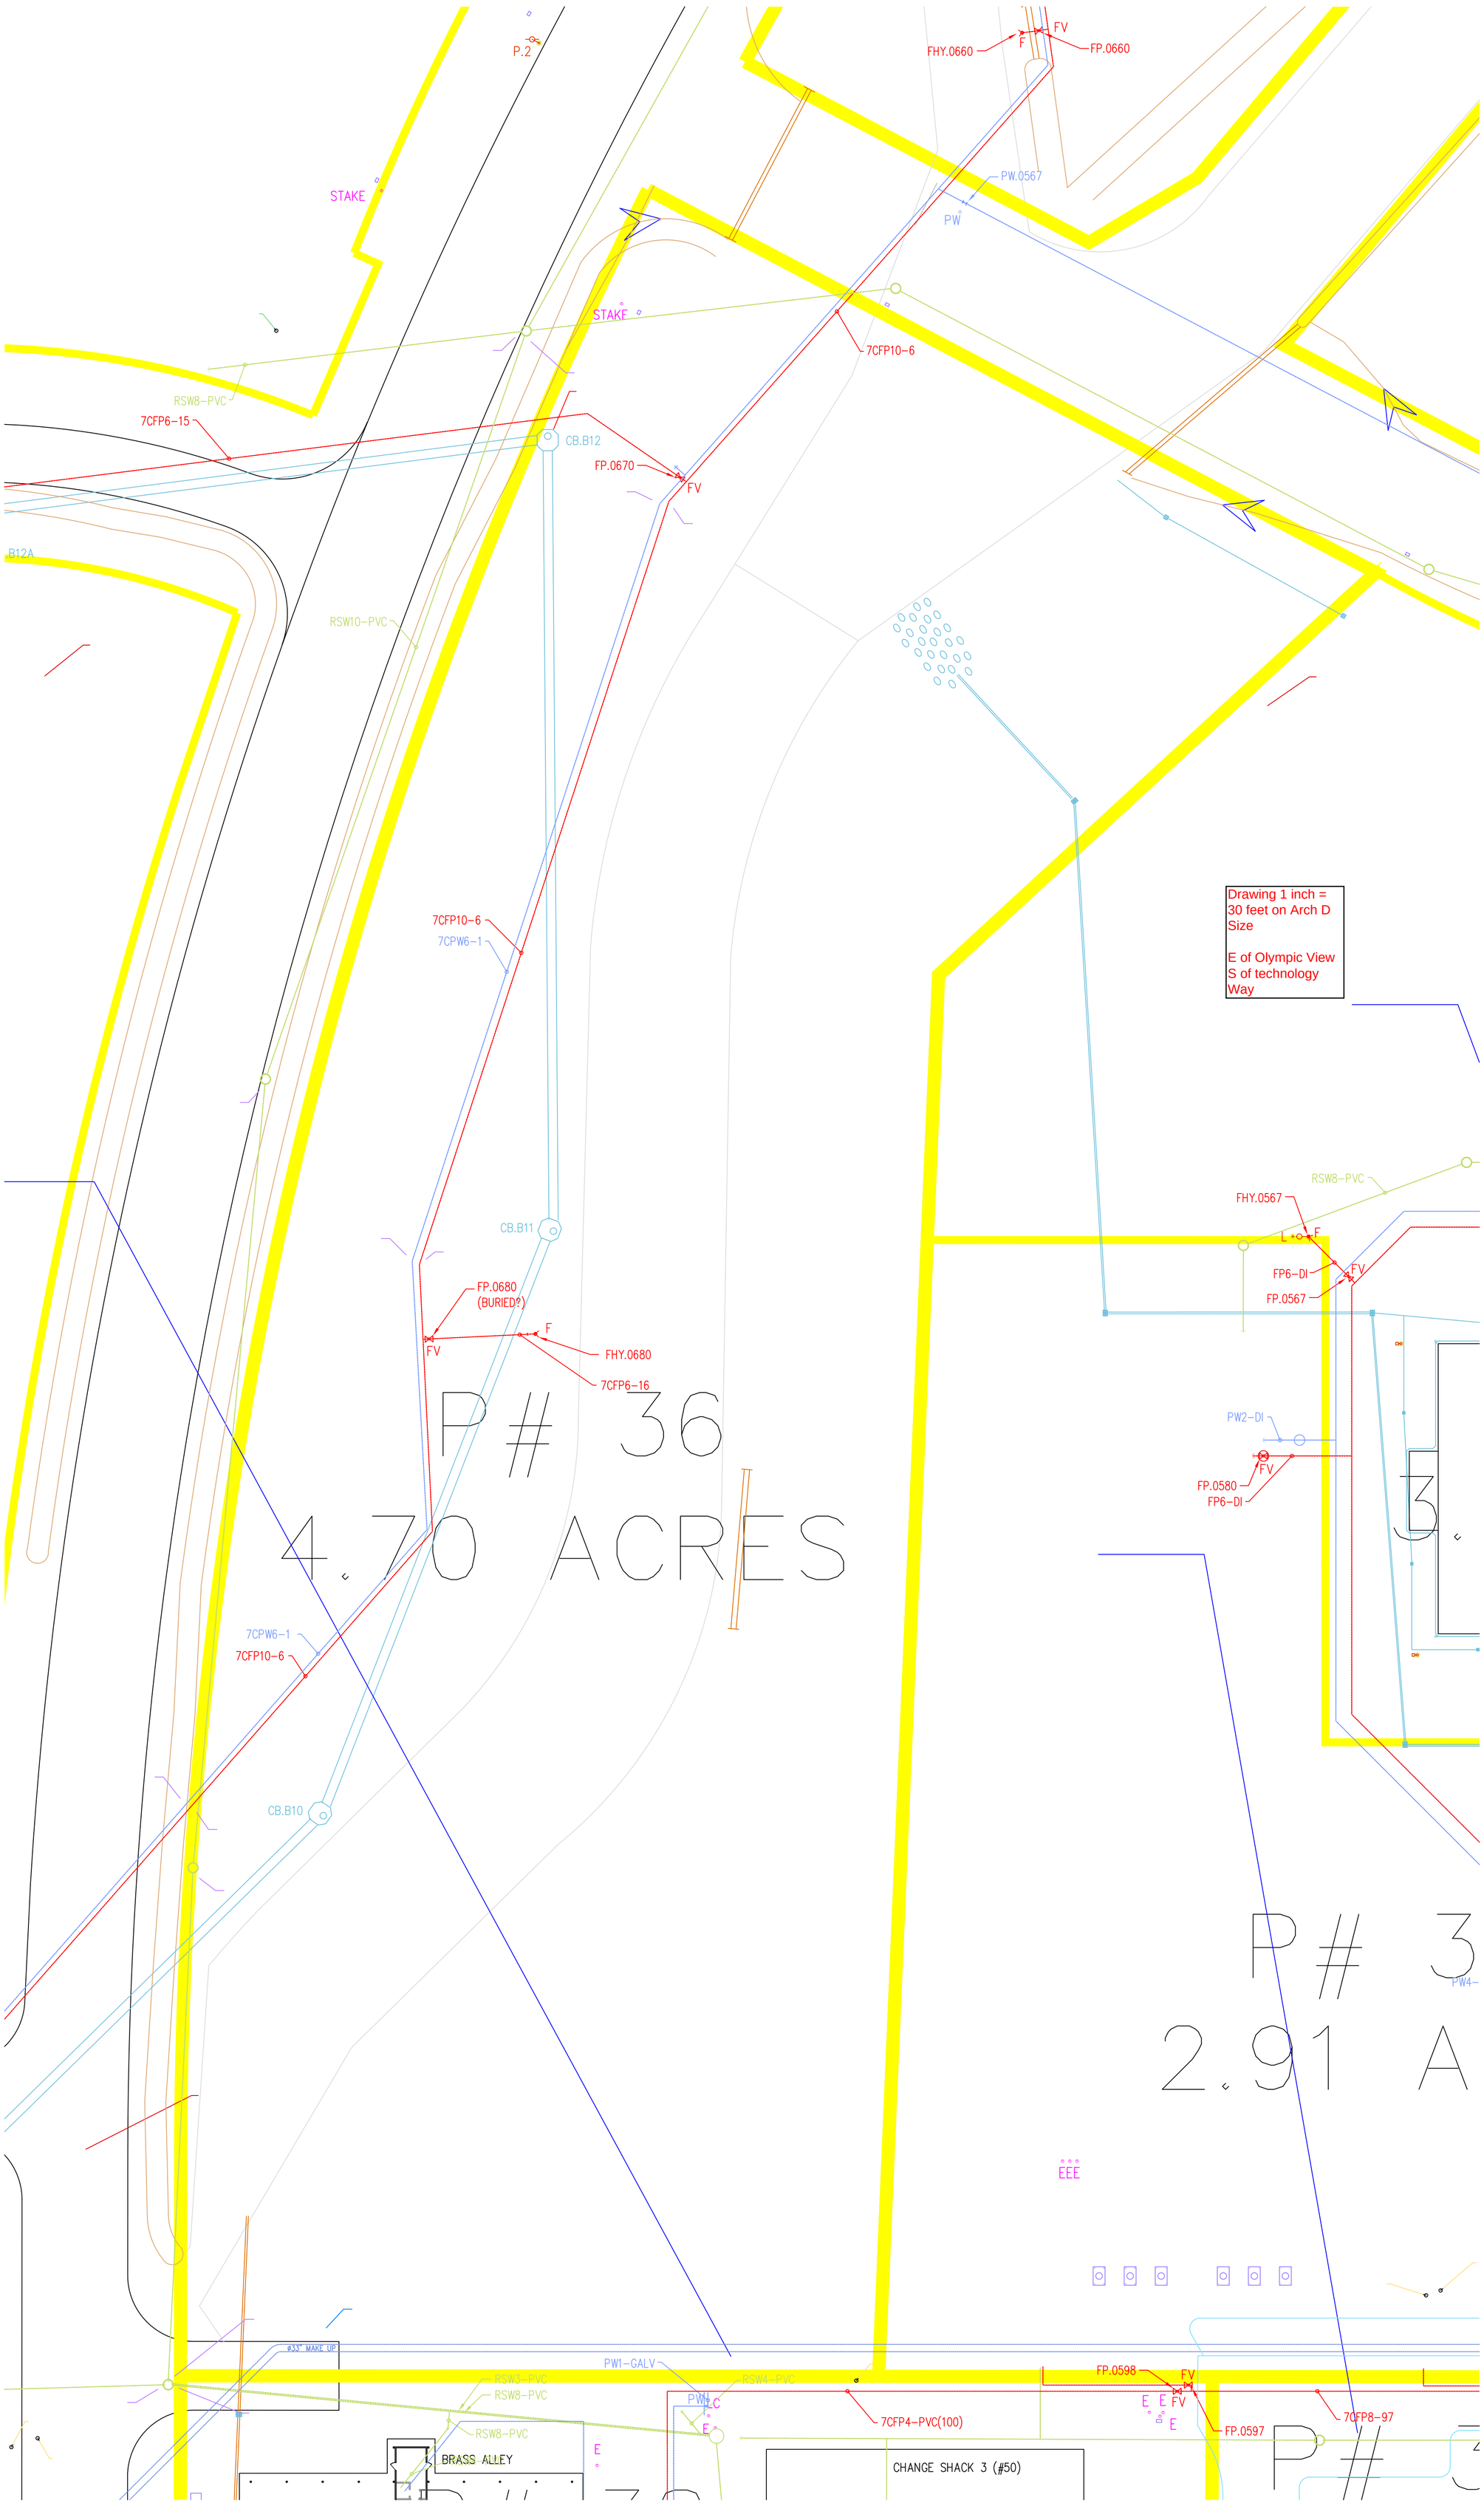
P.2
STAKE
STAKE
FHY.0660
F
FV
FP.0660
PW.0567
PW
7CFP10-6
RSW8-PVC
7CFP6-15
CB.B12
FP.0670
FV
B12A
RSW10-PVC
7CFP10-6
7CPW6-1
CB.B11
FP.0680
(BURIED?)
FV
F
FHY.0680
7CFP6-16
P# 36
4.70 ACRES
7CPW6-1
7CFP10-6
CB.B10
Drawing 1 inch =
30 feet on Arch D
Size
E of Olympic View
S of technology
Way
RSW8-PVC
FHY.0567
L
F
FP6-DI
FV
FP.0567
PW2-DI
FV
FP.0580
FP6-DI
P# 3
2.91 A
EEE
PW1-GALV
RSW3-PVC
RSW8-PVC
RSW4-PVC
RSW8-PVC
BRASS ALLEY
7CFP4-PVC(100)
FP.0598
FV
FV
FP.0597
7CFP8-97
CHANGE SHACK 3 (#50)