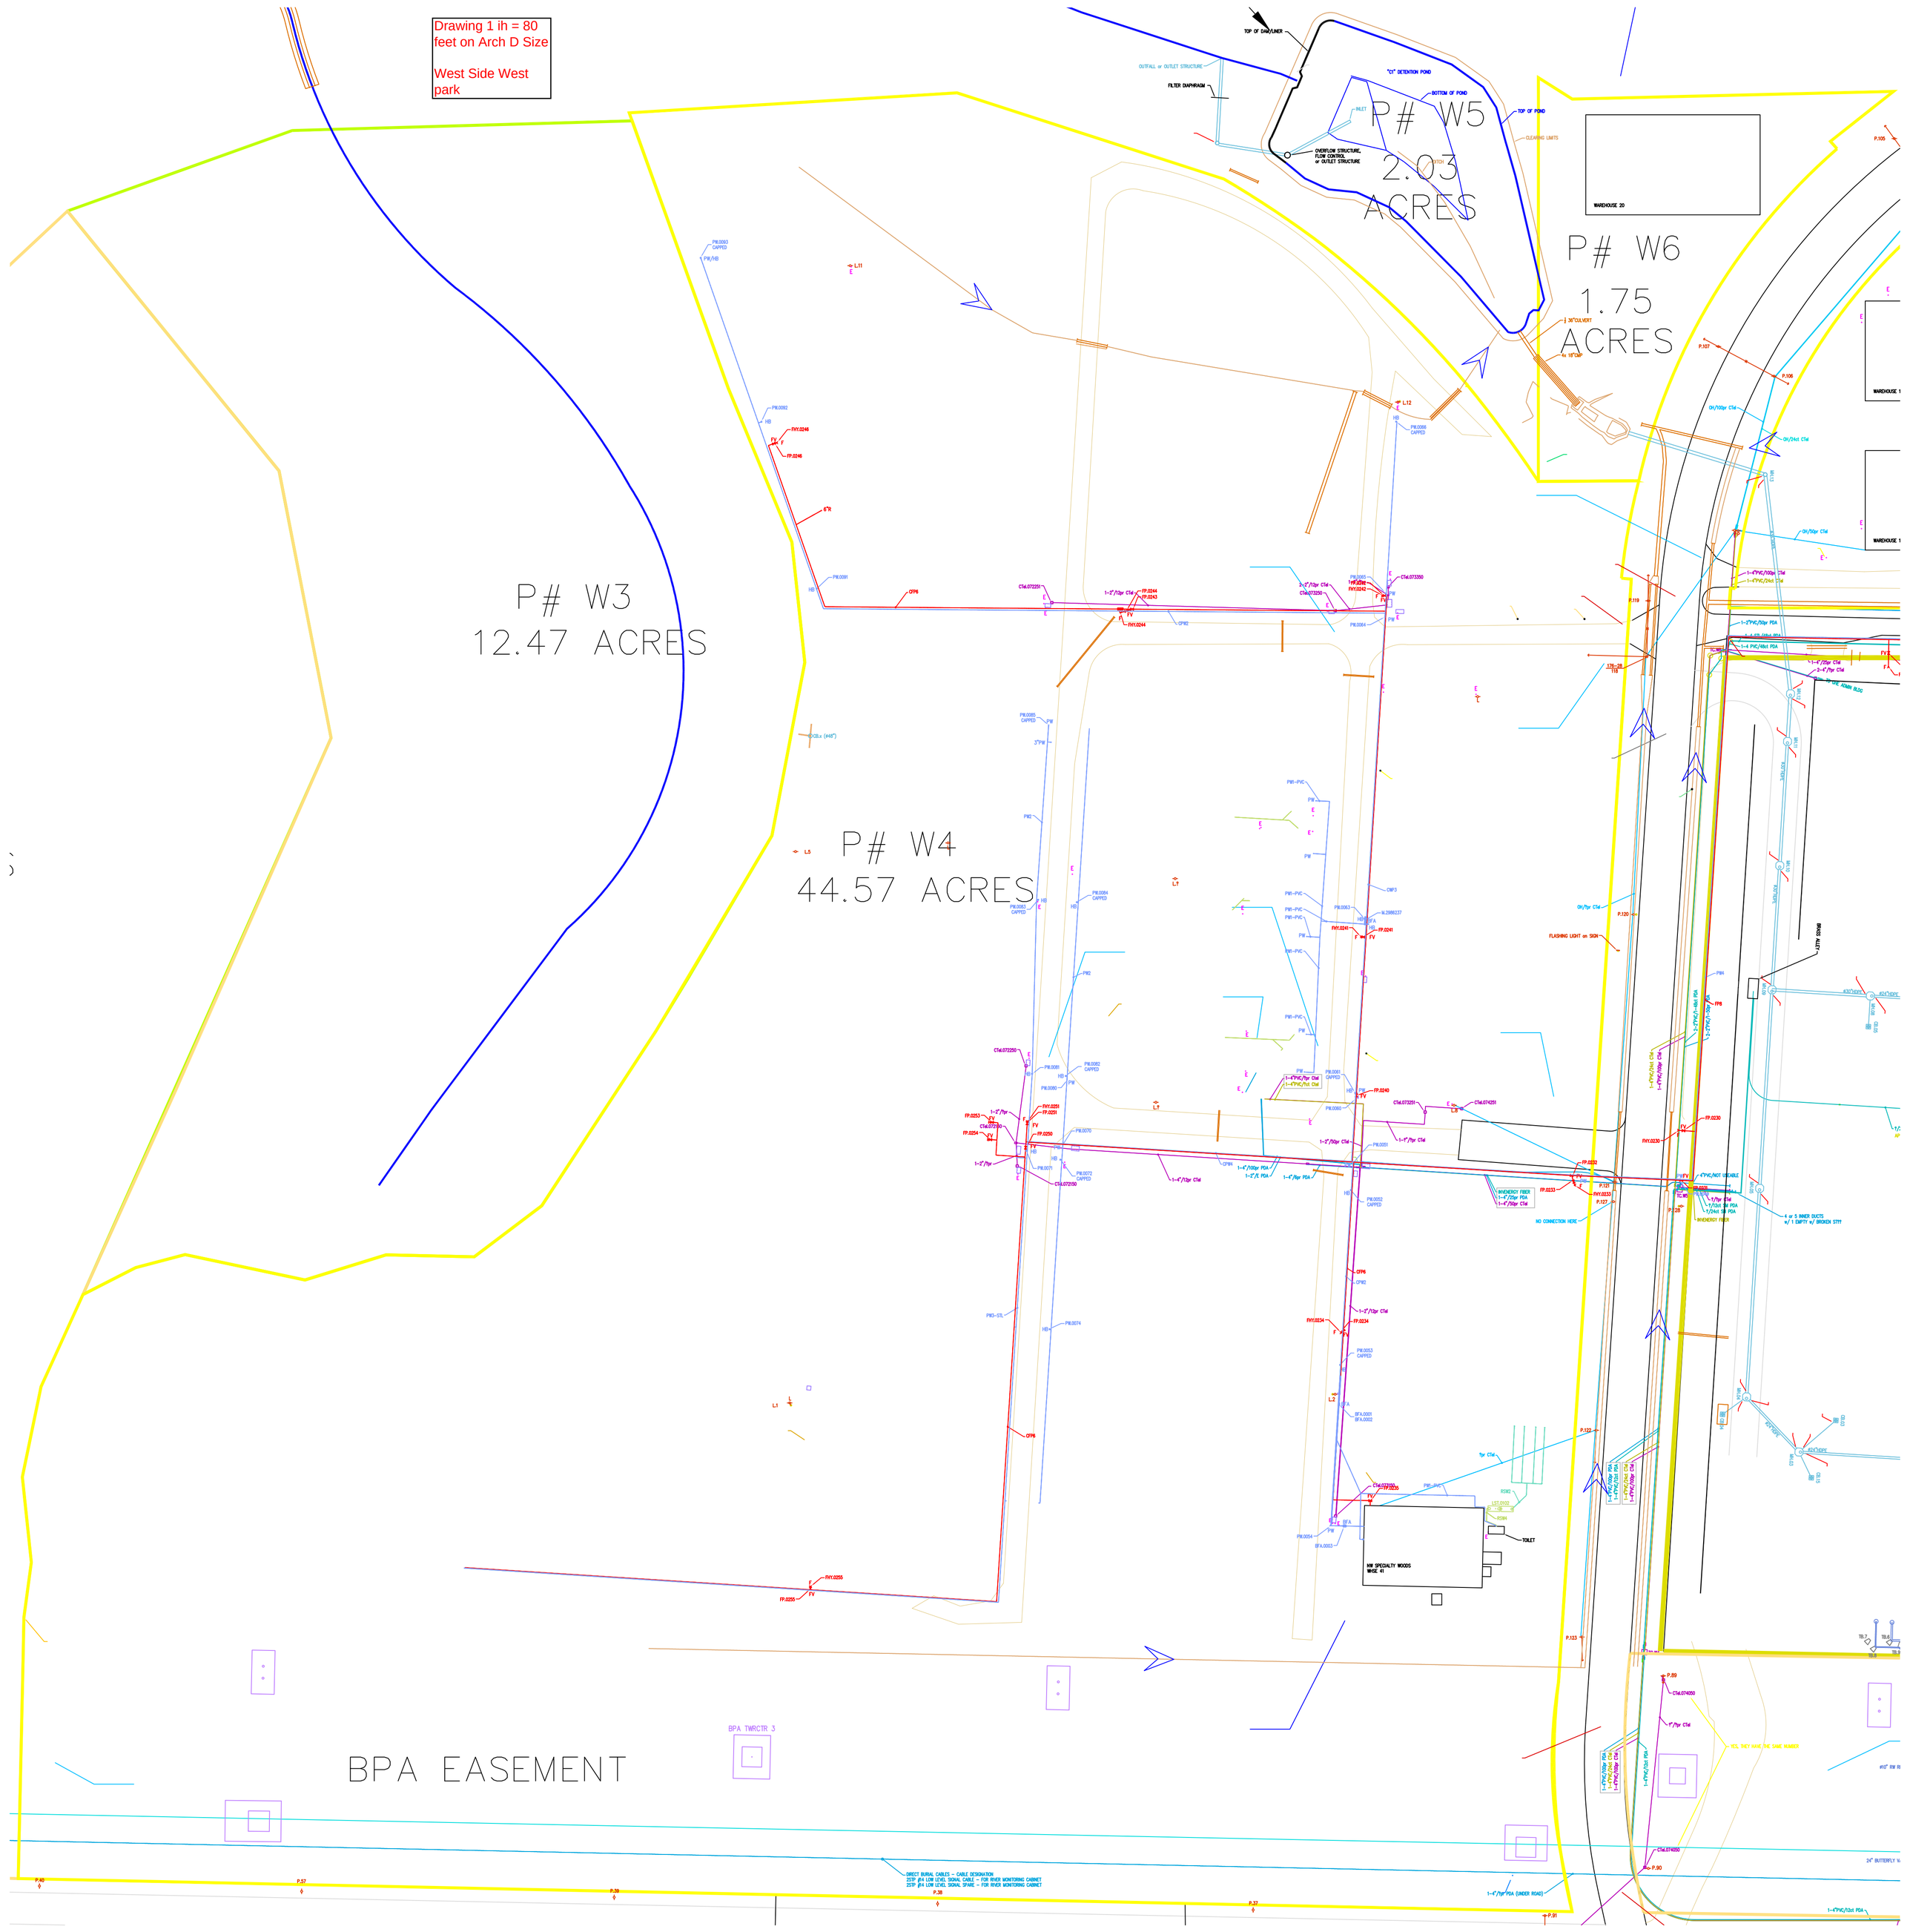
Drawing 1 ih = 80 feet on Arch D Size
West Side West park
P# W3
12.47 ACRES
P# W4
44.57 ACRES
P# W5
2.03
ACRES
P# W6
1.75
ACRES
BPA EASEMENT
TOP OF DAM/LINER
OUTFALL or OUTLET STRUCTURE
FILTER DIAPHRAGM
"C1" DETENTION POND
BOTTOM OF POND
TOP OF POND
CLEARING LIMITS
INLET
OVERFLOW STRUCTURE, FLOW CONTROL or OUTLET STRUCTURE
WAREHOUSE 20
WAREHOUSE 19
WAREHOUSE 18
36"CULVERT
4x 18"CMP
FLASHING LIGHT on SIGN
BRUSH ALLEY
NO CONNECTION HERE
TOILET
NW SPECIALTY WOODS WHSE 41
DIRECT BURIAL CABLES - CABLE DESIGNATION
25TP #14 LOW LEVEL SIGNAL CABLE - FOR RIVER MONITORING CABINET
25TP #14 LOW LEVEL SIGNAL SPARE - FOR RIVER MONITORING CABINET
1-4"/12pr PDA (UNDER ROAD)
24" BUTTERFLY V.
YES, THEY HAVE THE SAME NUMBER